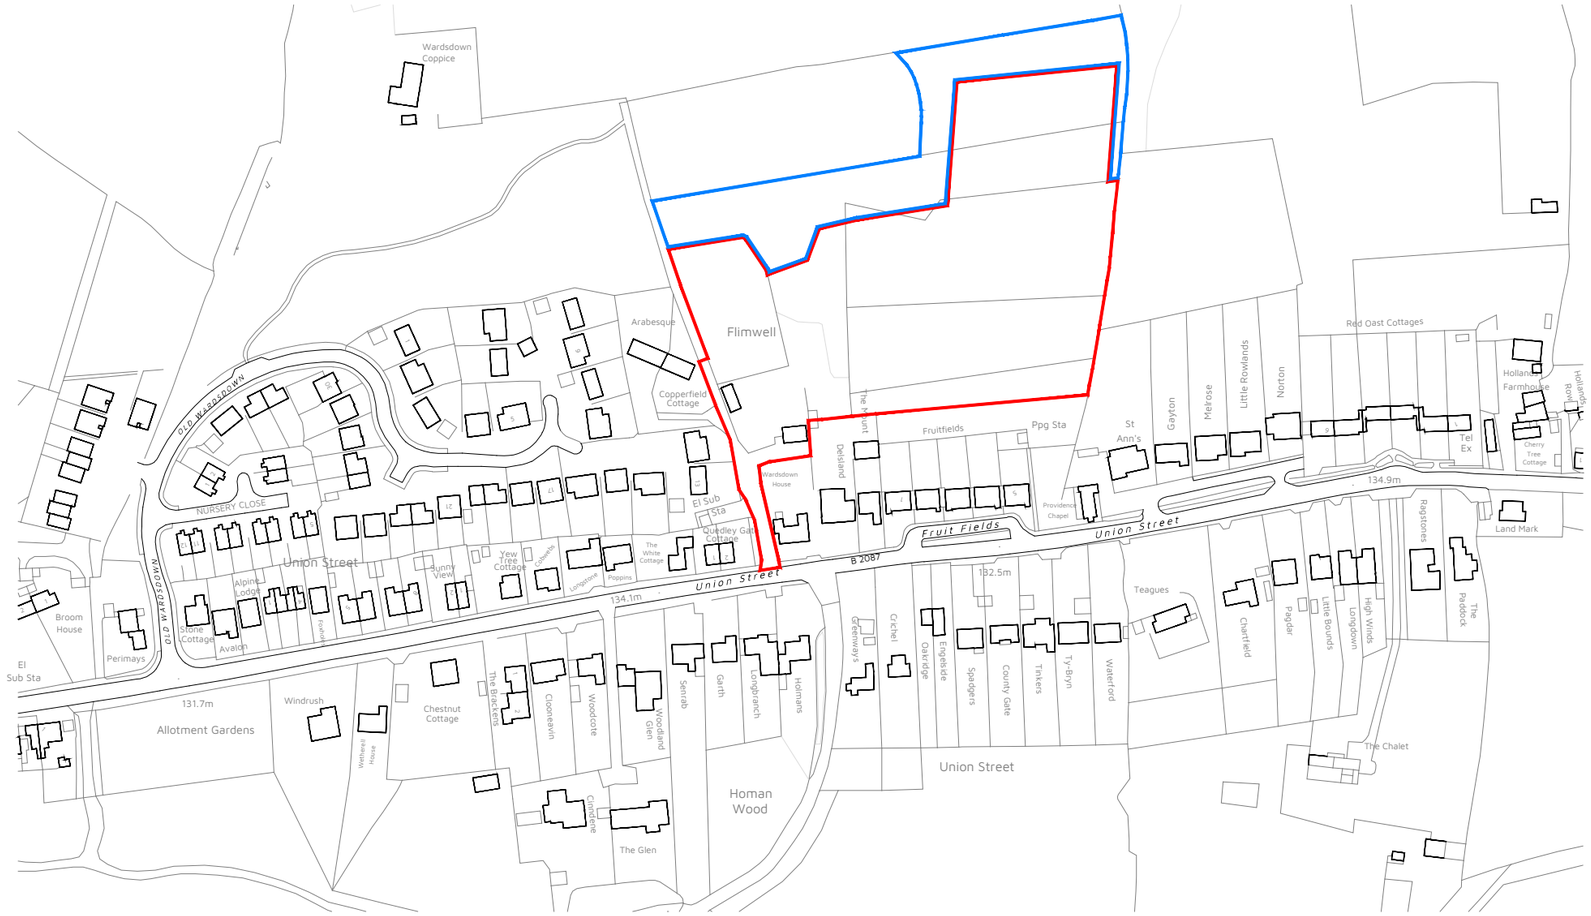

20 0 20 40 60 80 100

Metres (1:2500)

N

Site Area: 1.71 Ha

Application Boundary

Applicant Ownership

Rev:	Reason:	Date:

Client:

DENBIGH PROPERTIES LTD

Project:

LAND AT FLIMWELL, TICEHURST, WADHURST, TN5 7NX

Title:

SITE LOCATION PLAN

Drawing No:	Rev:	Scale:	Date:
DHA/33572/01		1:2500	JULY 2024

Eclipse House, Eclipse Park. Sittingbourne Road
Maidstone, Kent. ME14 3EN

t: 01622 776226
f: 01622 776227
e: info@dhaplanning.co.uk
w: www.dhaplanning.co.uk

No reproduction by any method of any part of this document is permitted without the consent of the copyright holders. Produced for Town and Country planning purposes only.

© Crown Copyright 2024. All rights reserved. Licence Number: 100031961

CAD Reference: DHA_33572_LAND AT FLIMWELL_MC01

A3

Site Location Plan
1:2500 @ A3